
Classical Temple

Front elevation · Doric order

ELEVATION · PEDIMENT · ENTABLATURE · COLUMNS · STYLOBATE

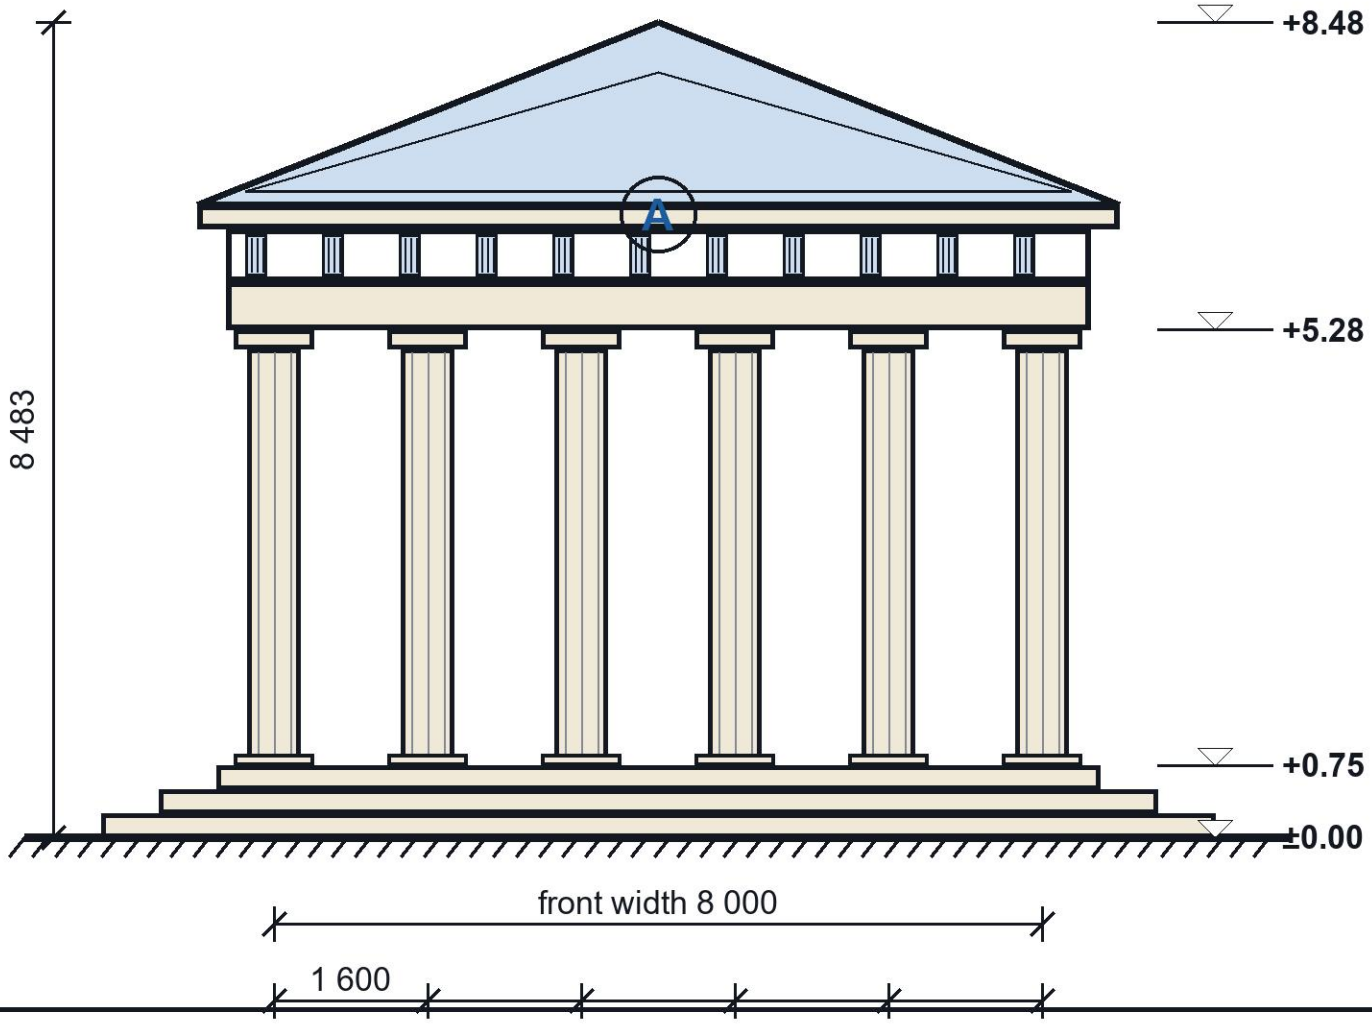

YOUR CHALLENGE

Count the columns and the steps. Then draw a temple with 8 columns. Add a pediment sculpture and your own level marks.

BL-G1

Scale 1 : 200


A4 · sample drawing

blueprintlegends.com

Gothic Cathedral

West facade · pointed arches and rose window

TOWERS · ROSE WINDOW · GALLERY · POINTED PORTALS

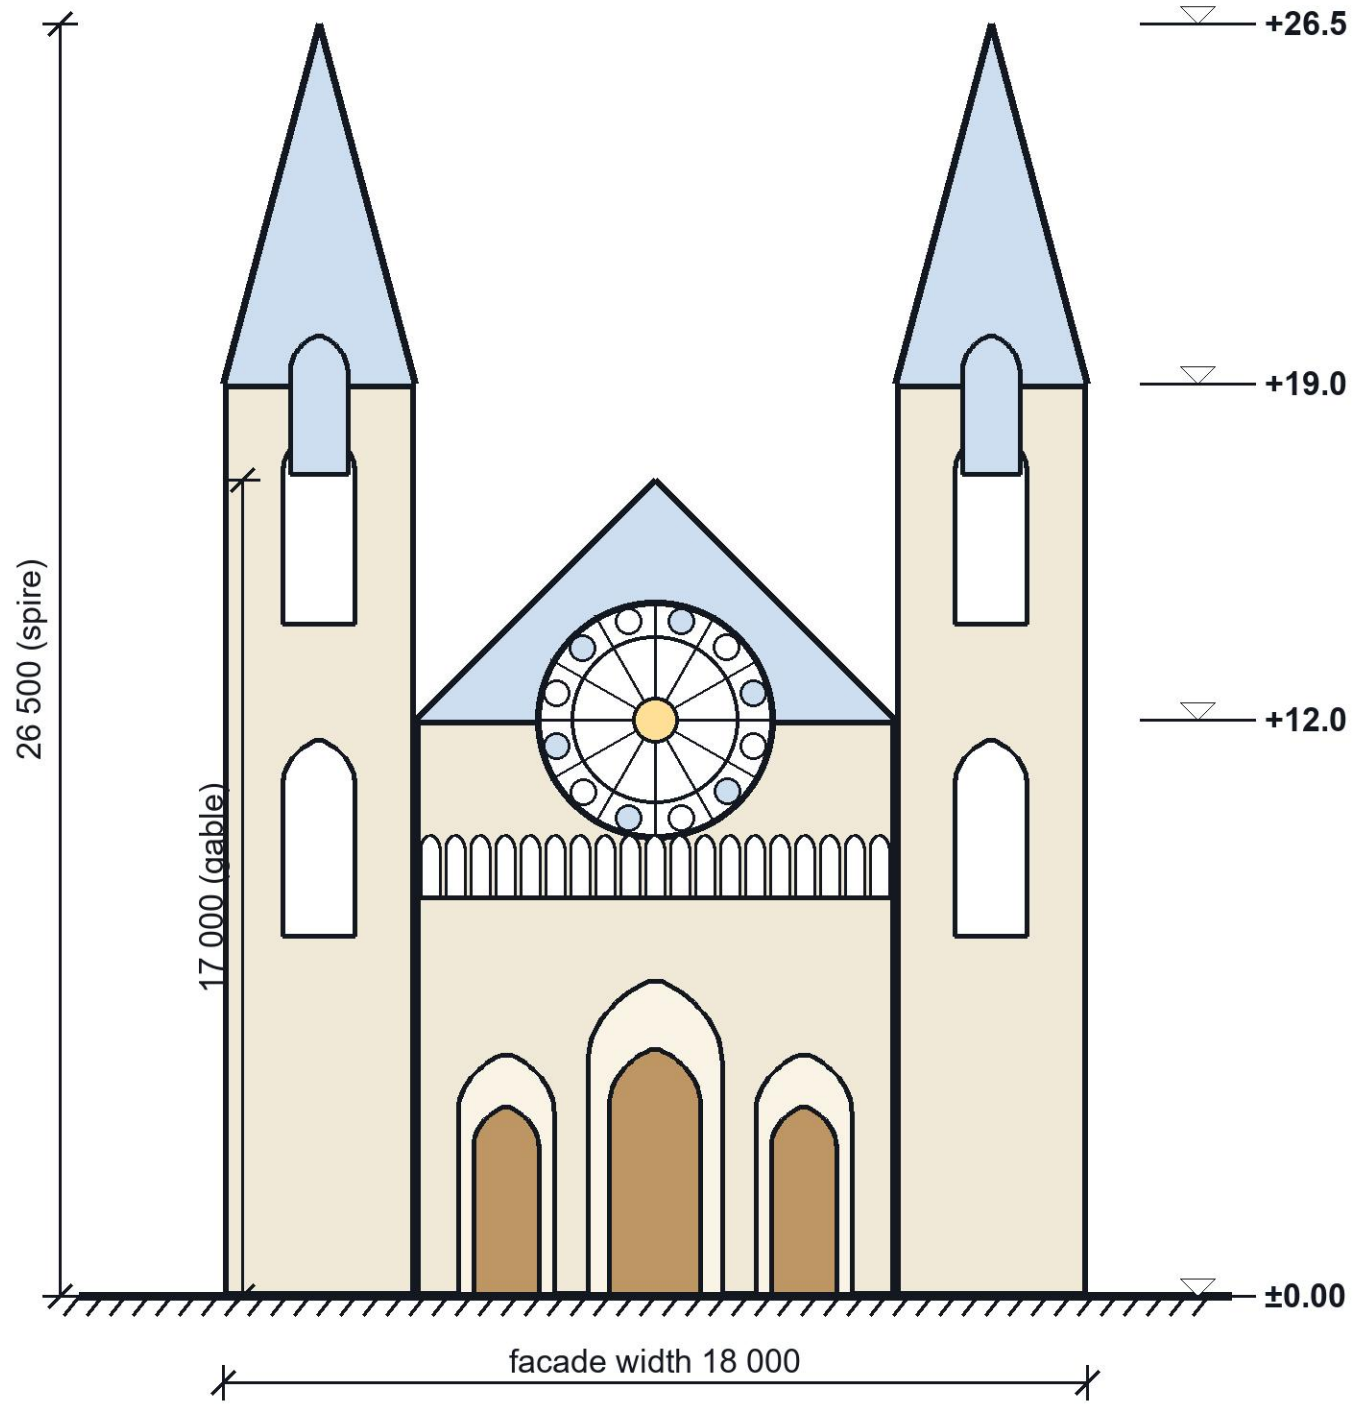

YOUR CHALLENGE

Which arches are pointed, which are round?
Draw a third tower on the left and add
your own rose window with 12 spokes.

BL-G2


Scale 1 : 200

A4 · sample drawing

Art Deco Tower

Street elevation · stepped setbacks and spire

SETBACKS · PIERS · LOBBY · SPIRE

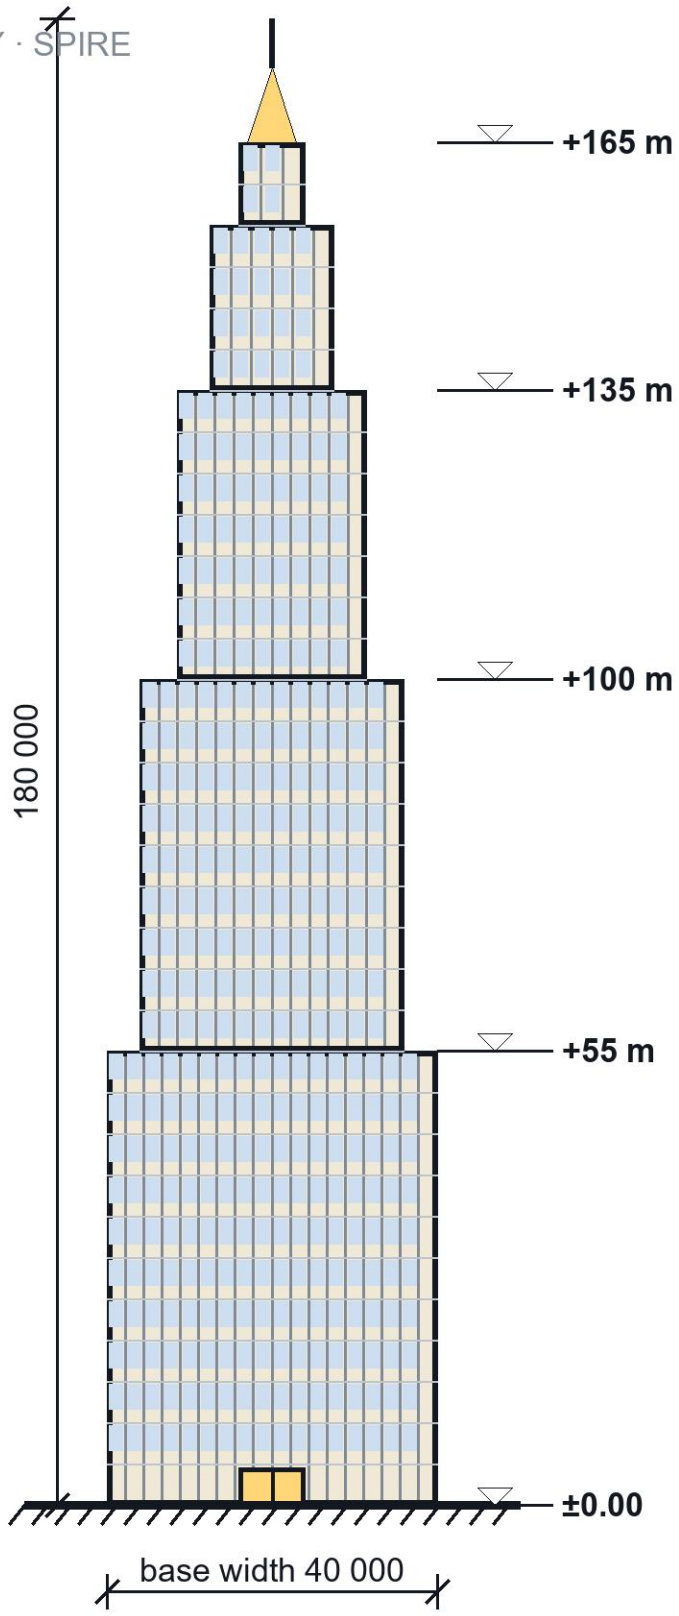

YOUR CHALLENGE

Add the floors: draw 3 windows per floor.
Where would you put the lobby entrance?
Colour the spire gold and give it a name.

BL-G3


Scale 1 : 200

A4 · sample drawing

Stone Arch Bridge

Side elevation · five arches over the river

ARCHES · PIERS · KEYSTONES · PARAPET

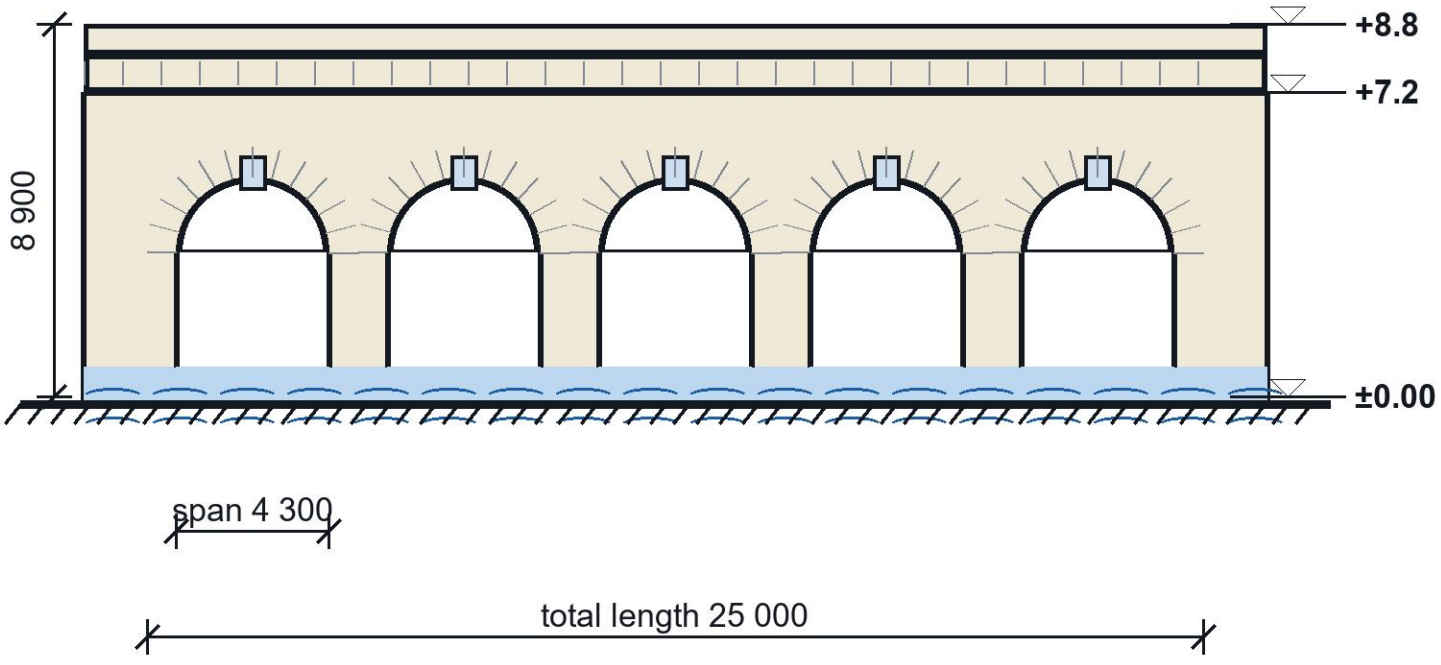

YOUR CHALLENGE

How tall is each arch? Measure it.
Add a sixth arch on the right and draw lamps on the parapet. Colour the water.

BL-G4

Scale 1 : 200

A4 · sample drawing