

Brooklyn Bridge

New York · Roebling · 1883 · main span elevation

GRANITE TOWERS · STEEL WIRE CABLES · SUSPENDERS · DECK TRUSS

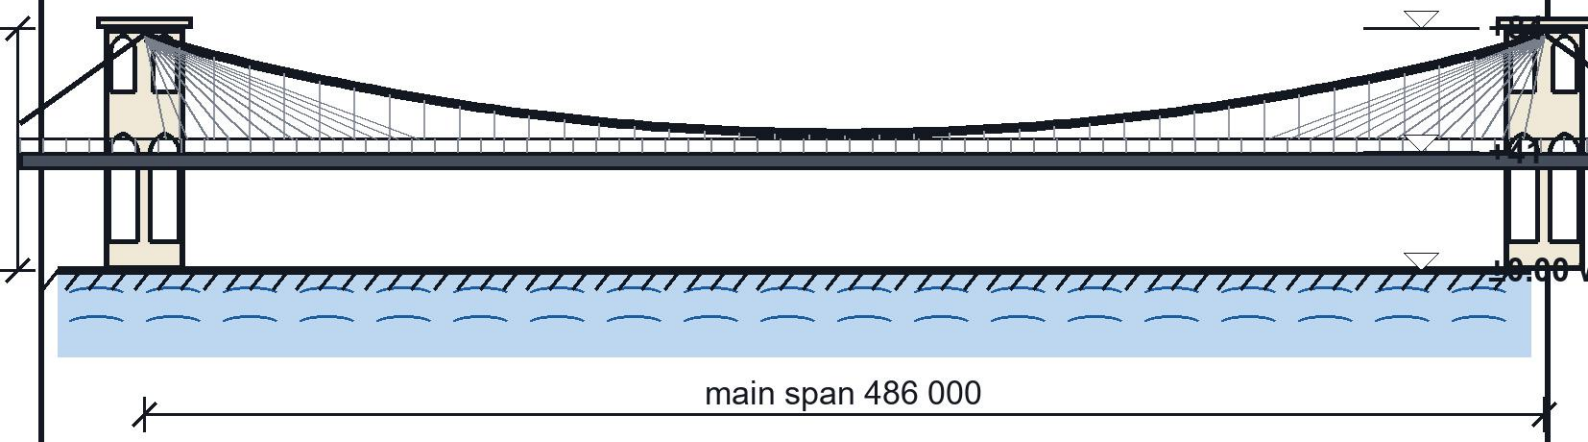

TOWER · FRONT VIEW · 1 : 100

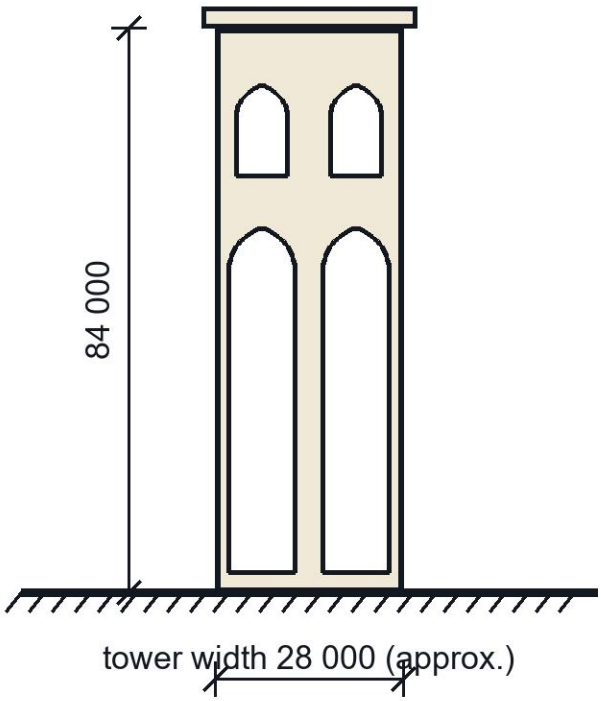

YOUR CHALLENGE

The cables carry the deck. Draw 10 more suspender cables on each side. Which part is in tension, which part in compression?

BL-G2

Scale 1 : 800

A4 · sample drawing