
Gothic Cathedral

West facade · pointed arches and rose window

TOWERS · ROSE WINDOW · GALLERY · POINTED PORTALS

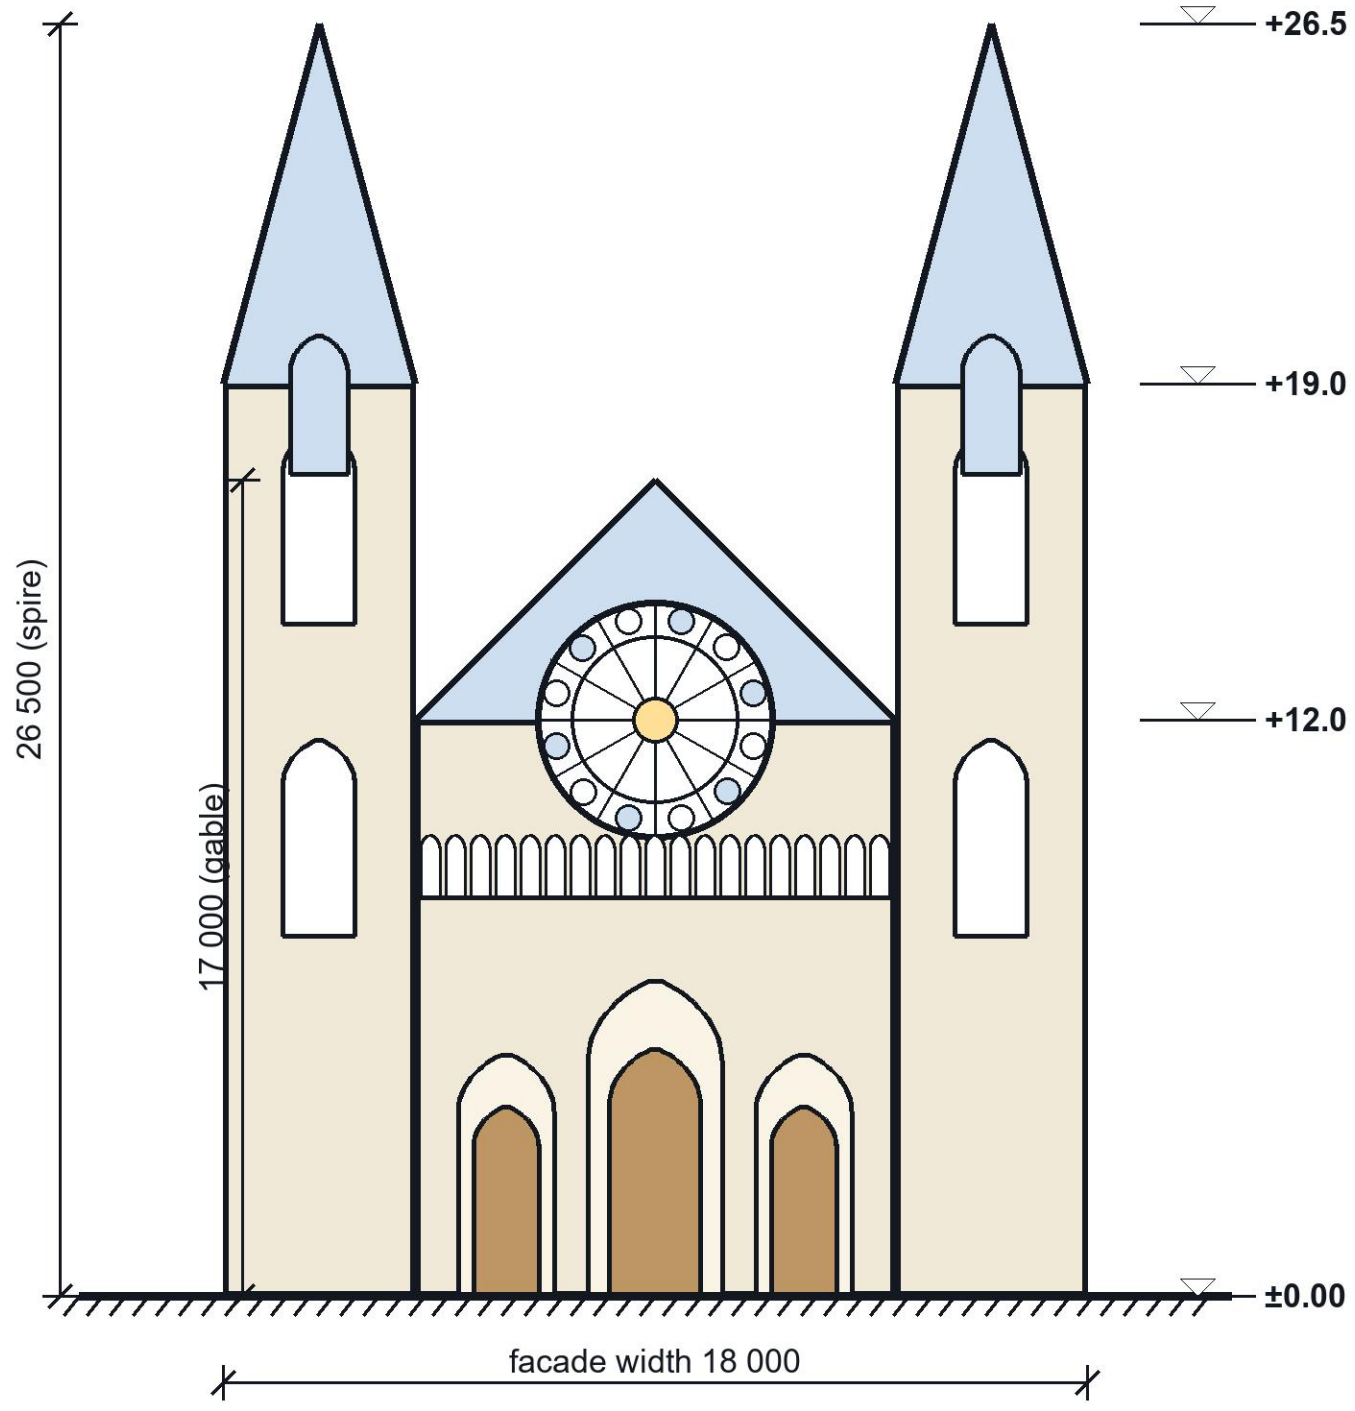

YOUR CHALLENGE

Which arches are pointed, which are round?
Draw a third tower on the left and add
your own rose window with 12 spokes.

BL-G2

Scale 1 : 200

A4 · sample drawing