
Art Deco Tower

Street elevation · stepped setbacks and spire

SETBACKS · PIERS · LOBBY · SPIRE

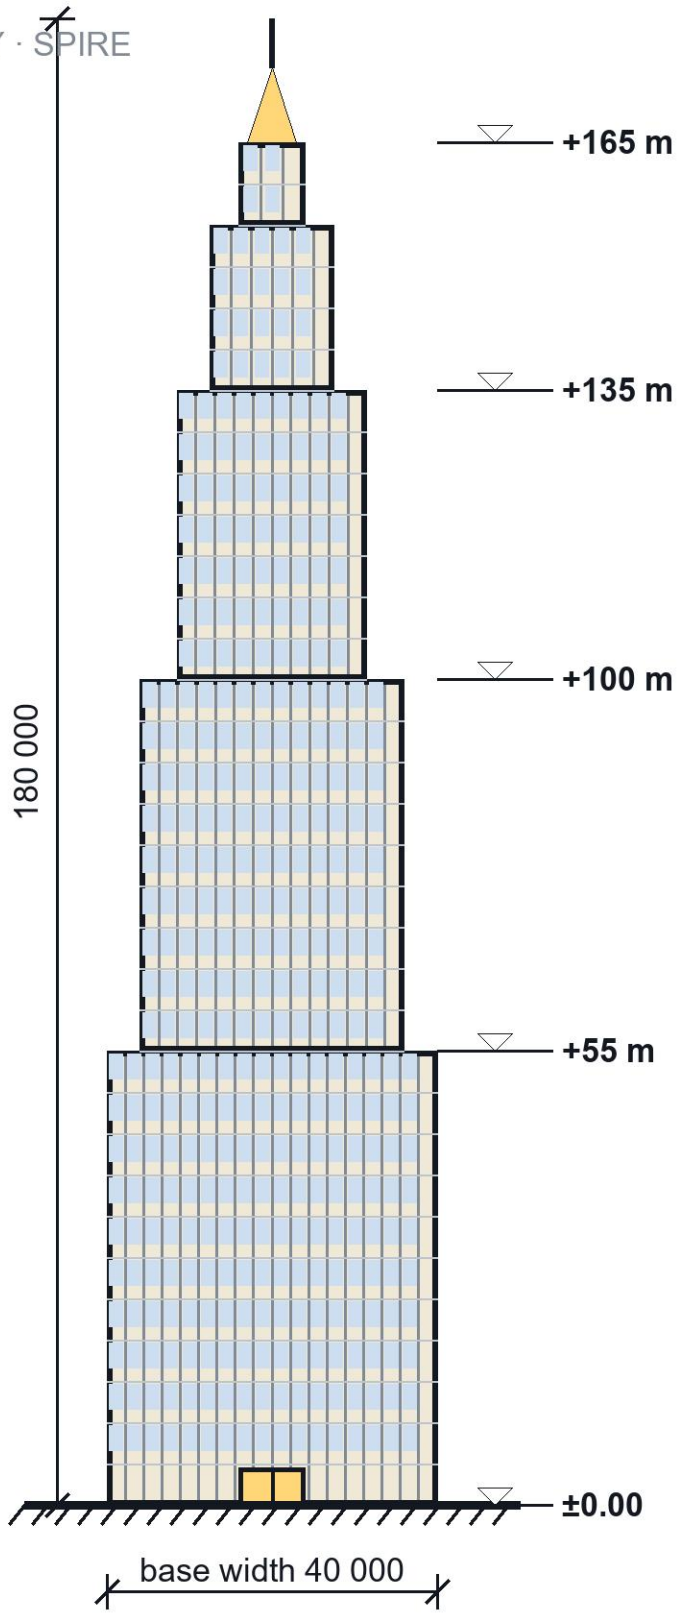

YOUR CHALLENGE

Add the floors: draw 3 windows per floor.
Where would you put the lobby entrance?
Colour the spire gold and give it a name.

BL-G3

Scale 1 : 200

A4 · sample drawing